



THE PORT AUTHORITY
OF NY & NJ



ORIGINAL SIGNED & SEALED BY
N.Y. P.E. (OR P.A.)

**Joseph R. Long
& Associates, Inc.**
consulting engineers
One Pennsylvania Plaza
New York, New York 10008-0008
Tel: (212) 512-7400, Fax: (212) 512-7382

THE OFFICE OF
DWM
BET
LEE J. WITZ
PC
ARCHITECTS & PLANNERS
100 WALL STREET, 10TH FLOOR
NEW YORK, N.Y. 10005

**LESLIE E. ROBERTSON
ASSOCIATES, R.L.L.P.**
CONSULTING STRUCTURAL ENGINEERS
200 WEST 40TH STREET
NEW YORK, N.Y. 10018
TEL: (212) 512-7400, FAX: (212) 512-7382


I HEREBY CERTIFY THAT THIS IS A TRUE AND CORRECT
COPY OF ONE OF THE CONTRACT DRAWINGS
SUBSTITUTED A PART OF CONTRACT NO. 105-110-071
IN THE FORM IN WHICH SAID DRAWINGS EXISTED AT
THE TIME THE SAID CONTRACT WAS EXECUTED BY
THE PARTIES
DATE 1/16/98 *Seetha A. Kishore*
DATE 1/16/98 *P.L. Vincent*
ENGINEER OF DESIGN

| No. | Date | Revision | Approved |
|------------------------|----------|----------------|----------|
| 1 | 11/17/97 | ISSUED FOR BID | |
| Engineering Department | | | |
| Design Divisions | | | |
| The World Trade Center | | | |


Title
**STANDBY POWER
5 WORLD TRADE CENTER
STRUCTURAL
1 WTC FUTURE
FEEDER (FUTURE-NIC)
PART PLANS**

This drawing subject to conditions in contract.
All inventions, ideas, designs and methods
herein are reserved to Port Authority and
may not be used without its written consent.


WVS BAZ RZ
Designed by Drawn by Checked by
Date 11/17/97 Scale AS NOTED
Contract Number Drawing Number
WTC-945.071 S5-04

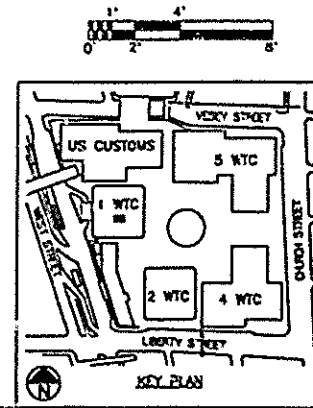


NOTES:
1. SEE NOTES IN S5-03.

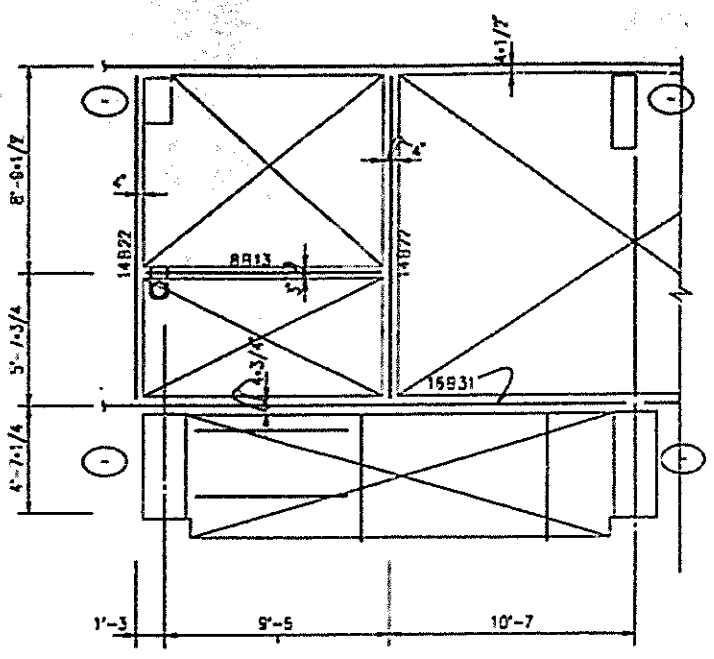


PART PLAN FLOOR 41
REF EL. = 800'-0

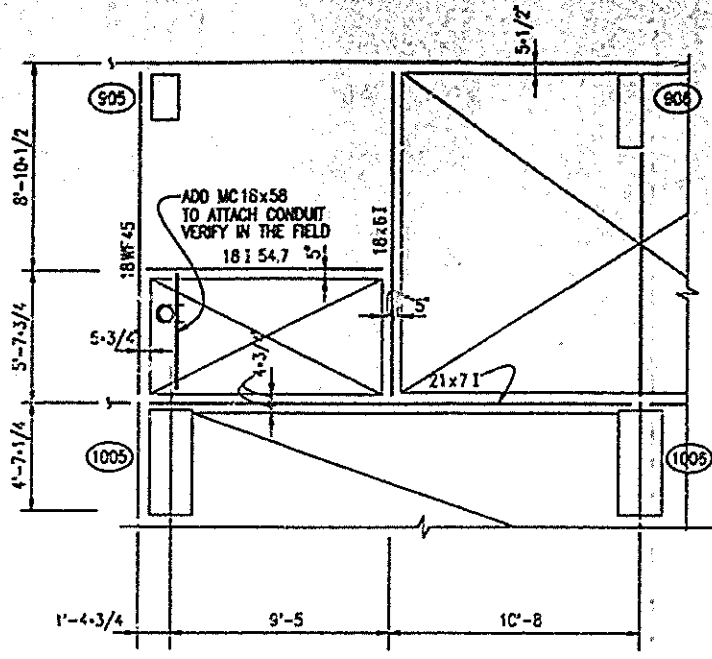


PART PLAN FLOOR 42
REF EL. = 814'-0

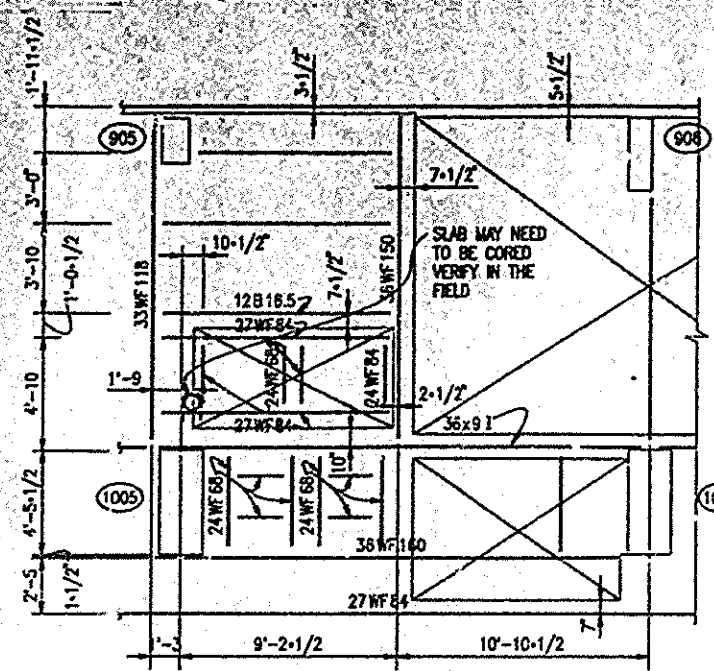


PART PLAN FLOOR 43
REF EL. = 828'-0

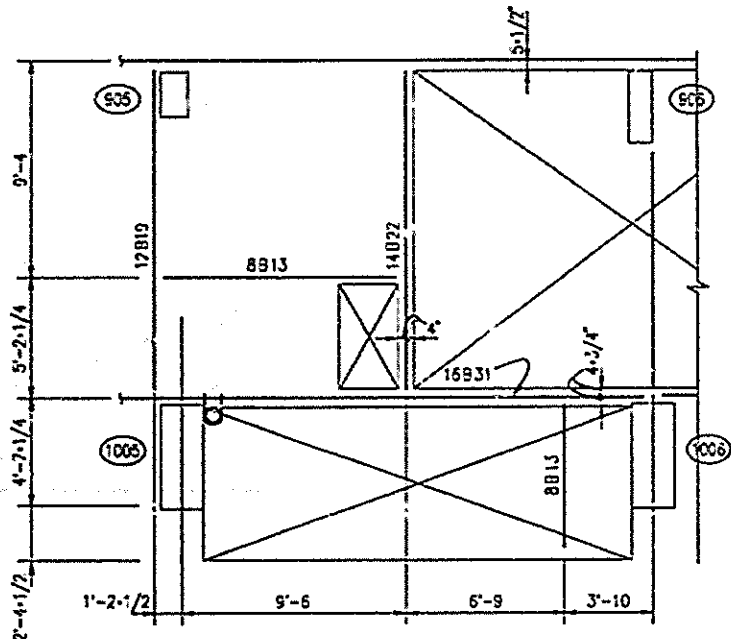


PART PLAN FLOOR 44
FLOORS 45-48 (SIM)
REF EL. FLOOR 44 = 842'-0
FLOOR 45 = 856'-0
FLOOR 48 = 892'-0

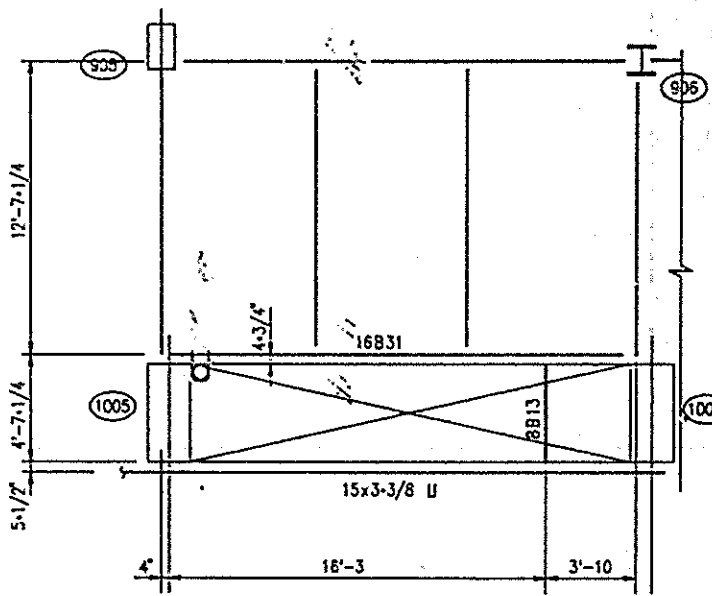


PART PLAN FLOORS 49-54
REF EL. FLOOR 49 = 904'-0
FLOOR 54 = 964'-0

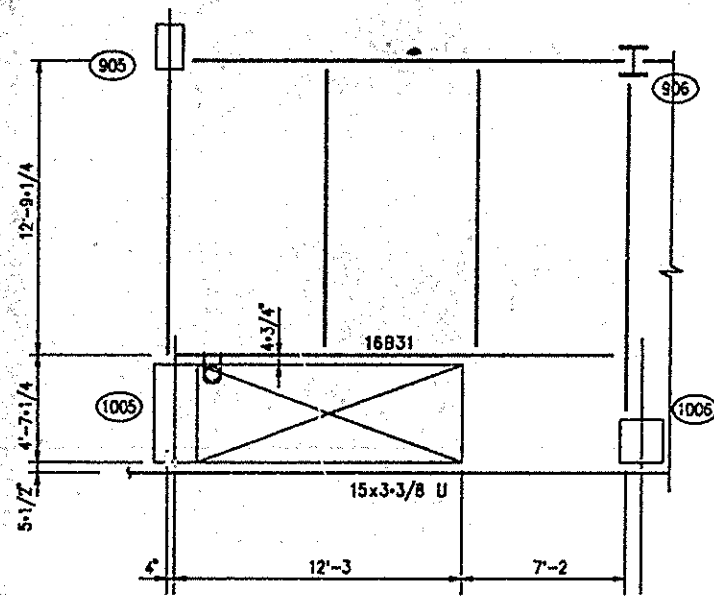

PART PLAN FLOOR 55
FLOORS 56-74 (SIM)
REF EL. FLOOR 55 = 976'-0
FLOOR 56 = 988'-0
FLOOR 74 = 1204'-0

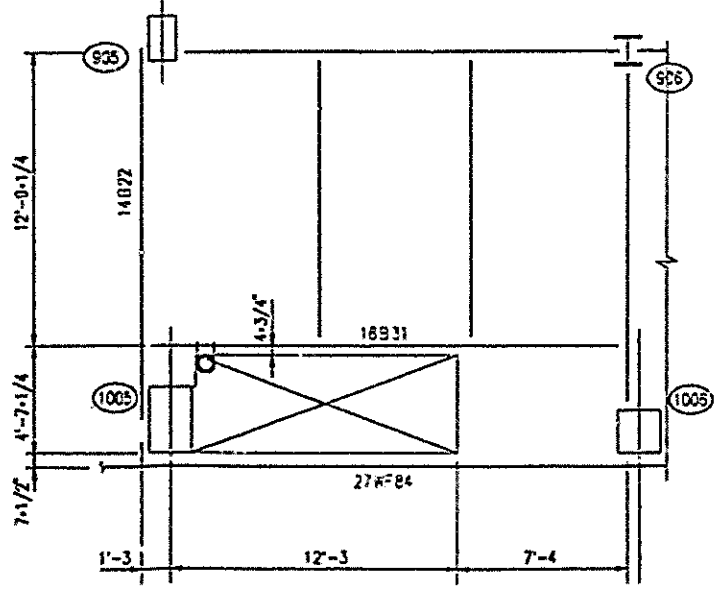

PART PLAN FLOOR 76
REF EL. = 1218'-0

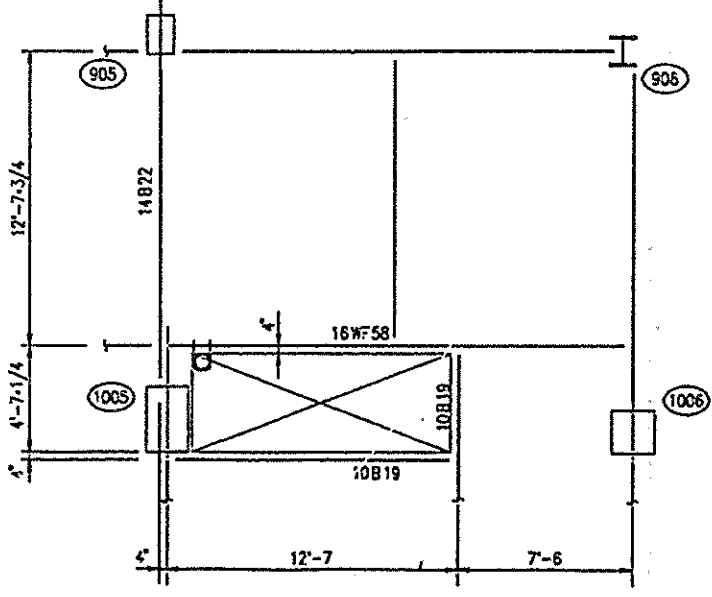

PART PLAN FLOOR 78
REF EL. = 1232'-0